


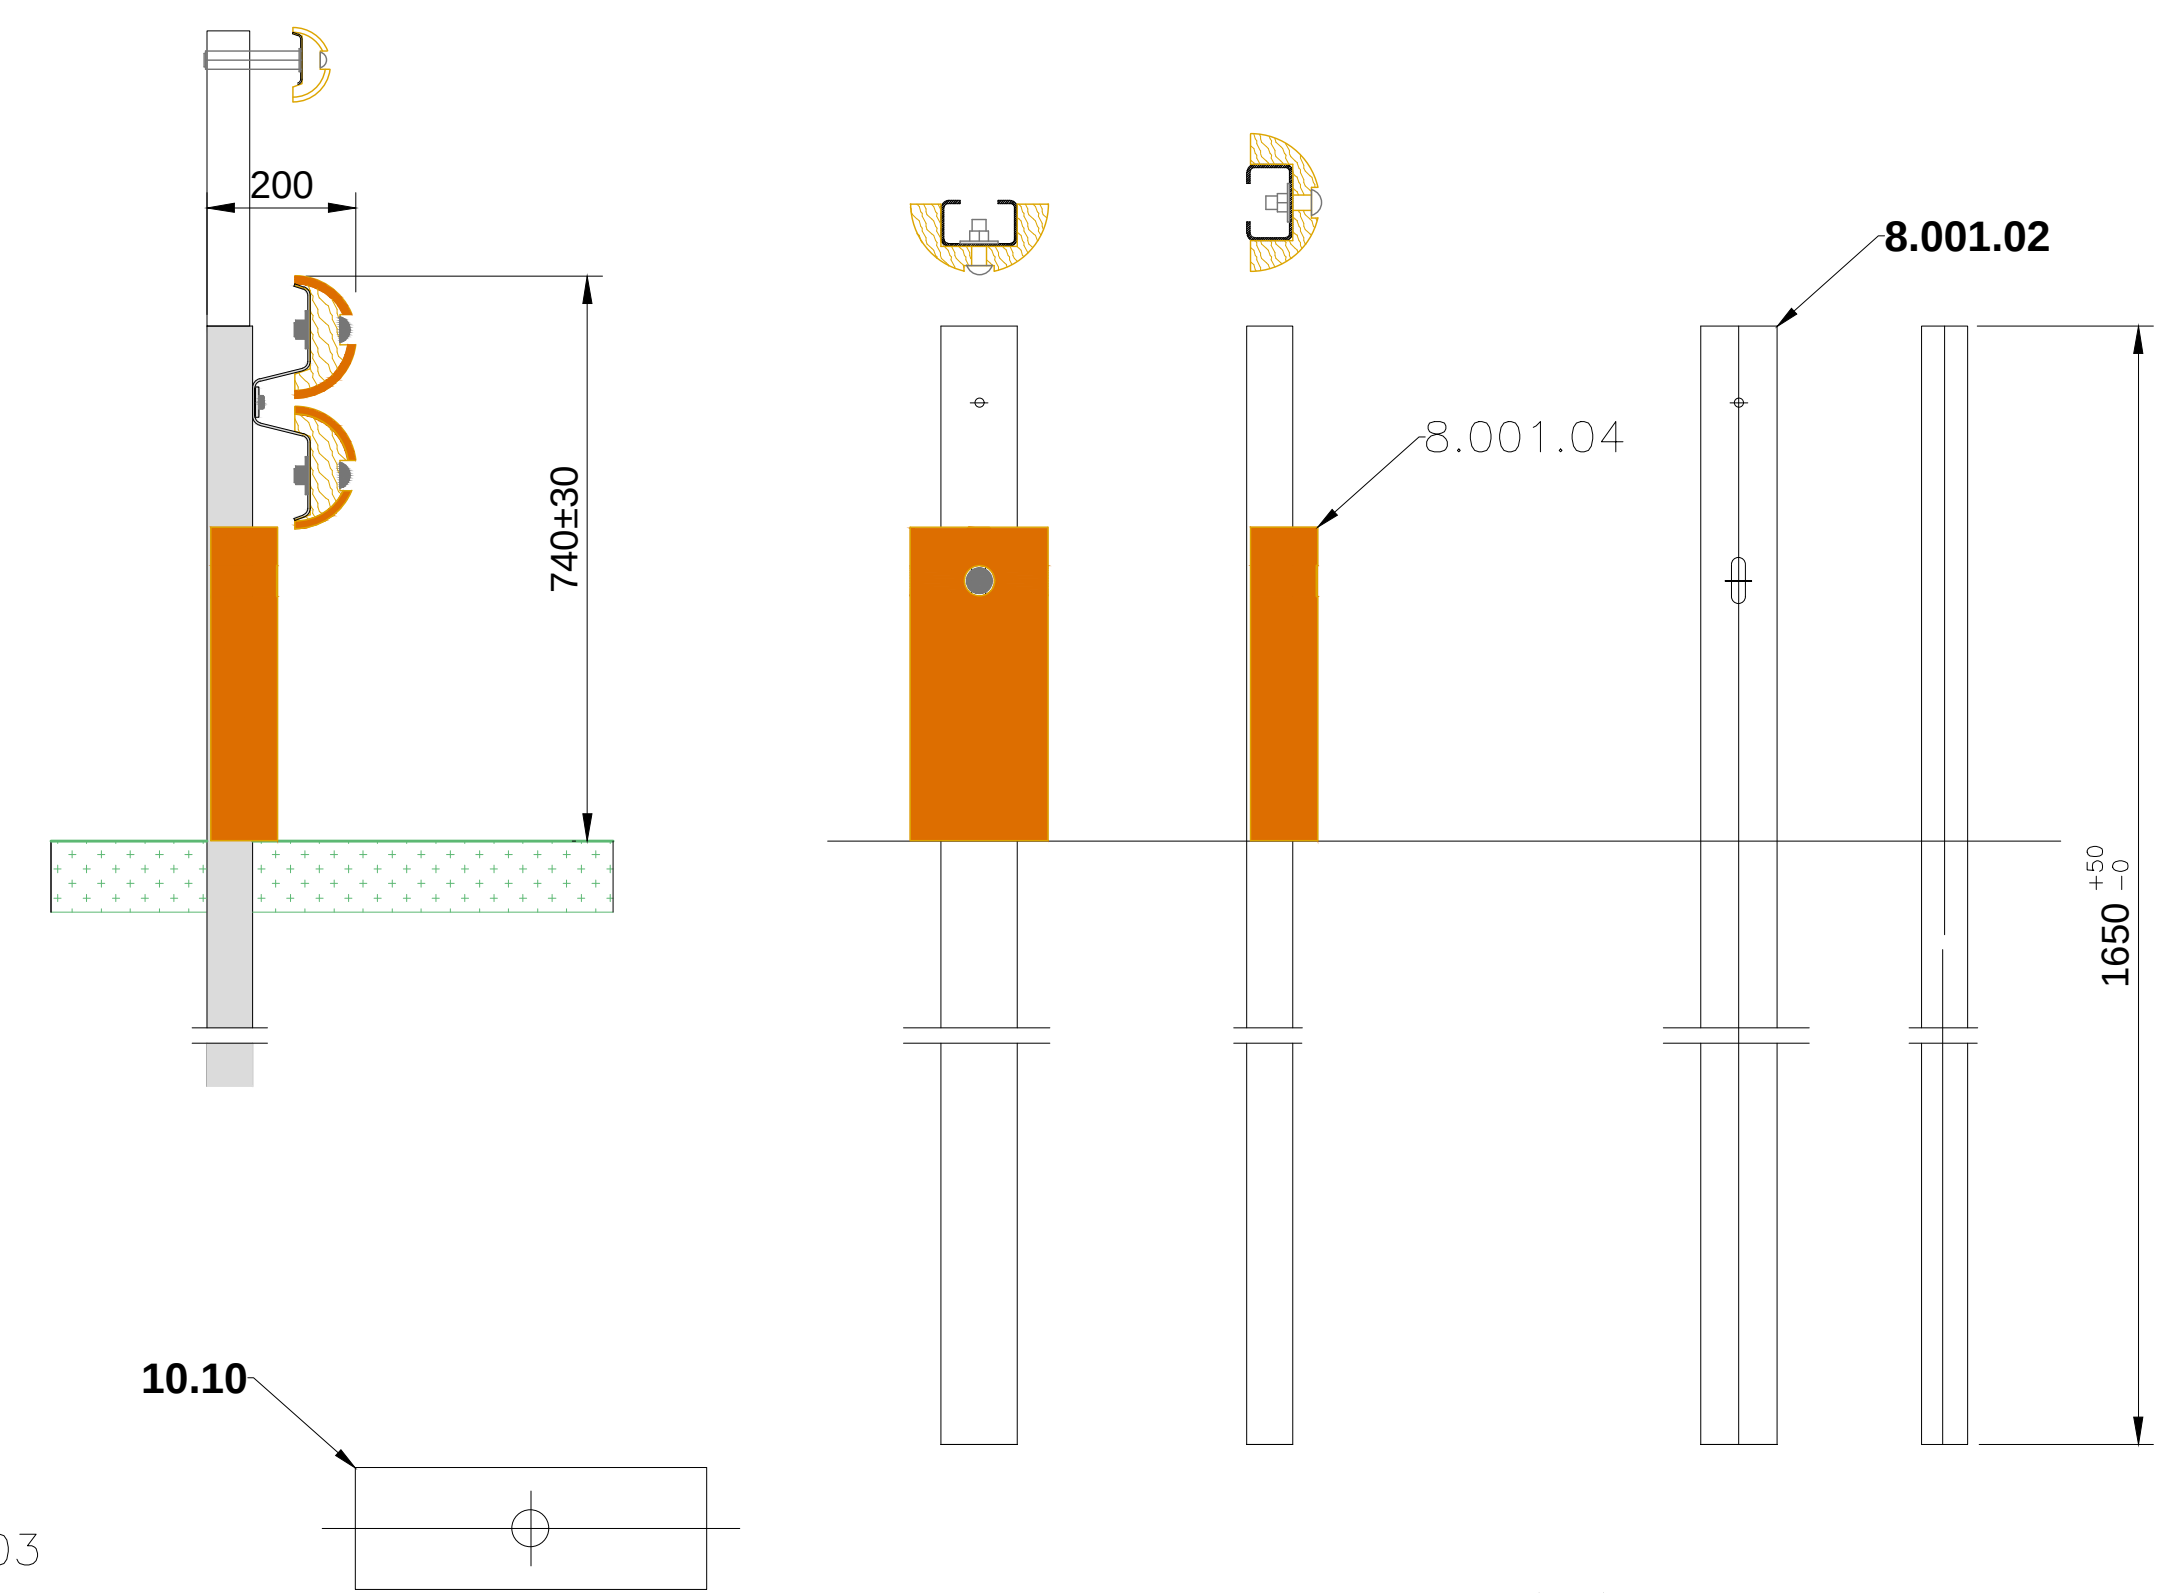











Unione dei Comuni del Guilcier Comune di Neoneli (Or)

OGGETTO

**"PT-CRP-22-13 - PROGETTO DI SVILUPPO TERRITORIALE "VIVI BARGUII
COMUNITA', ESPERIENZE E PERCORSI INTORNO AL LAGO OMODEO" -
RIQUALIFICAZIONE DEL PARCO DE S'ANGELU NEL COMUNE DI NEONELI -**

PROGETTO ESECUTIVO LAVORI DI COMPLETAMENTO

COMMITTENTE

UNIONE DEI COMUNI DEL GUILCIER

ELABORATO

TAV.6 PARTICOLARI STACIONATA

DATA: LUGLIO 2026

PROGETTISTA

Arch. GIANMICHELE SEDDA

IMPIANTI ELETTRICI: ING. FRAU ROBERTO

Via Nazionale n. 1C - 09070 Paulilatino (Or) cell. 3861314222- mail: gm.sedda@gmail.com

IL RUP

Geom. Gianfranco Urru